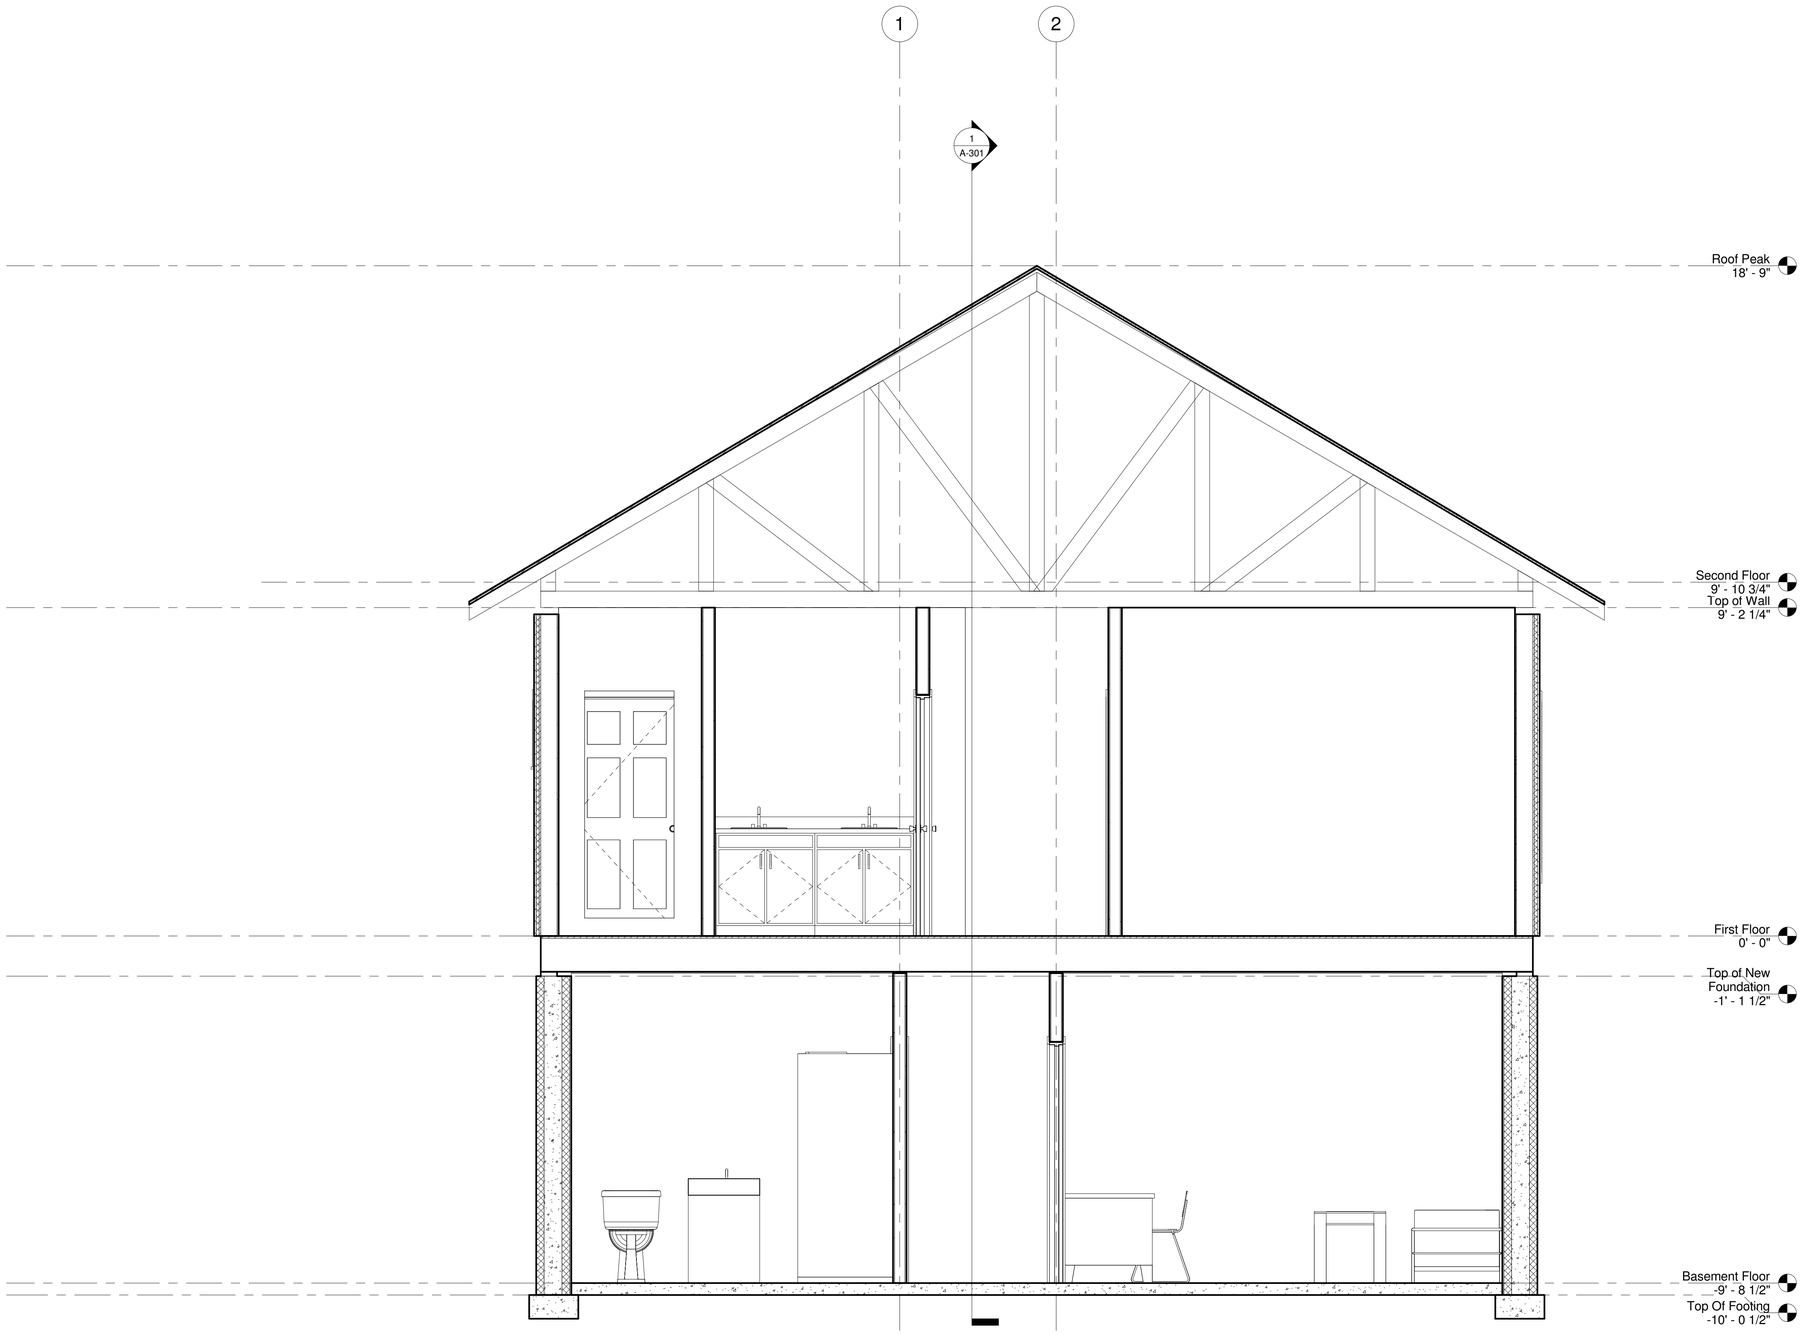

1 Transverse Section
Scale: 1/2" = 1'-0"

CIVIL & ARCHITECTURAL ENGINEERING
STEVEN E. SMITH
25 WEST FULTON STREET
GLOVERSVILLE, N.Y. 12078
(518) 725-1555

Caroga Arts Council
MyHil Carriage House
Renovation & Addition

1949 NYS Routes 29-A & 10
Caroga Lake, NY

No.	Description	Date
	Construction Drawings	MM/DD/YY
	Bid Drawings	MM/DD/YY

Drawn By:
Designer

Copyright by Steven E. Smith, P.E. 2020 all rights reserved.

For Construction
7/23/21

It is a violation for any person to alter the plan in any way, unless acting under the direction of an appropriately licensed person.

SHEET
Transverse Section

PAGE:
A-302

\\SEA1\Datastore\SMITH\Caroga Arts Collective, Inc. (fka ... Music Festival)\Reno & Addition_MyHil Carriage House\Drawings\MyHil - Carriage House Addition.rvt