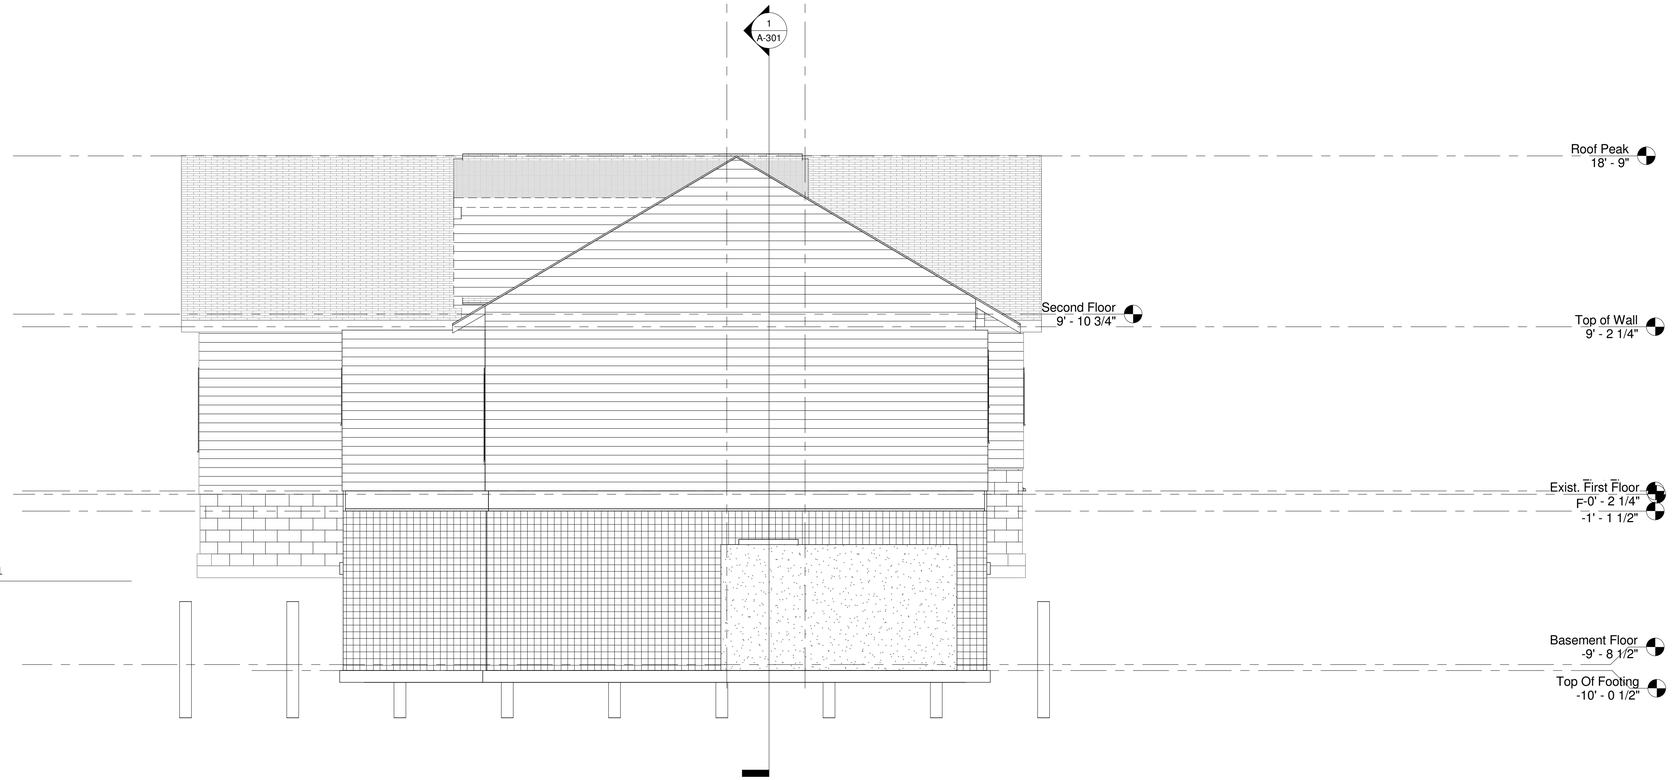

1 North Elevation
Scale: 1/4" = 1'-0"

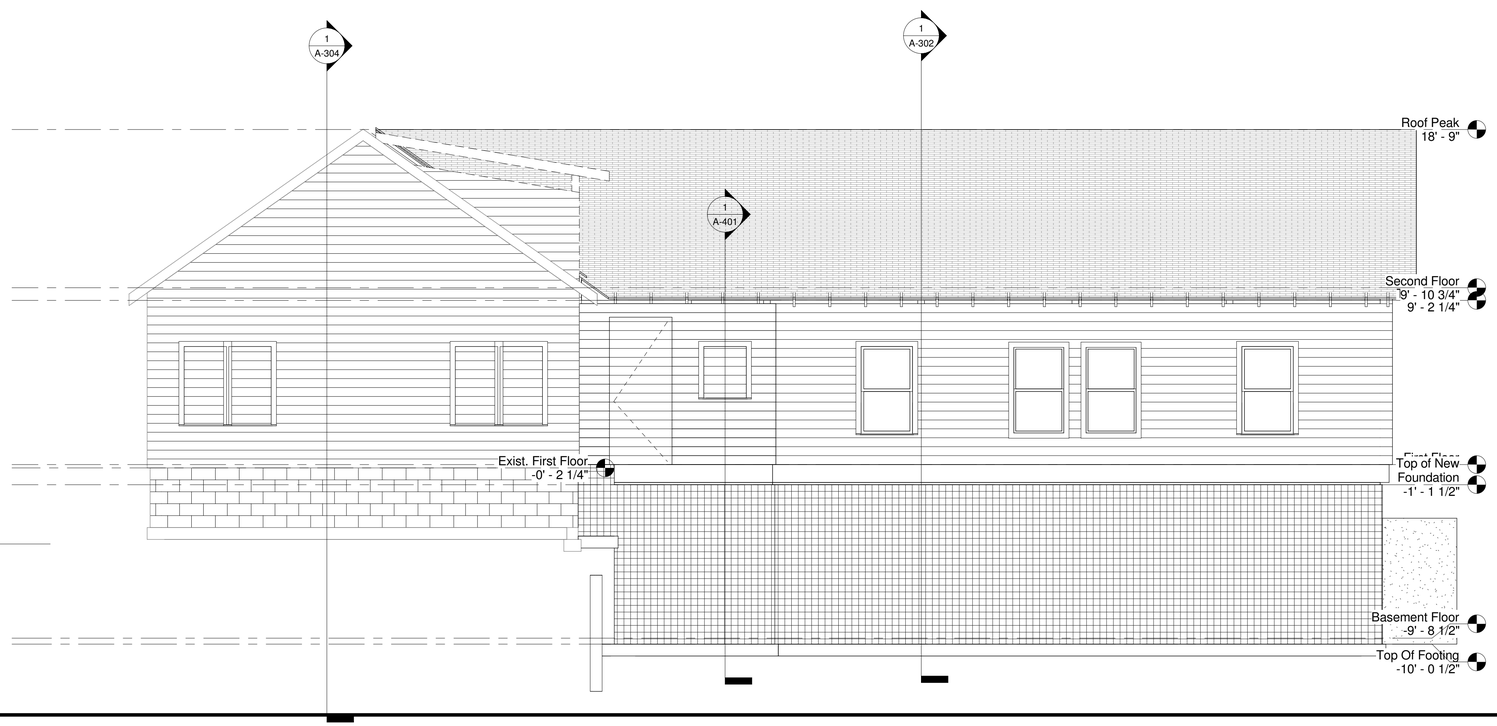

2 East Elevation
Scale: 1/4" = 1'-0"

CIVIL & ARCHITECTURAL ENGINEERING
STEVEN E. SMITH
25 WEST FULTON STREET
GLOVERSVILLE, N.Y. 12078
(518) 725-1555

Caroga Arts Council
MyHil Carriage House
Renovation & Addition

1949 NYS Routes 29-A & 10
Caroga Lake, NY

No.	Description	Date

Construction Drawings	MM/DD/YY
Bid Drawings	MM/DD/YY

Drawn By
SES

Copyright by Steven E. Smith, P.E.
2020 All rights reserved.

For Construction
7/23/21

It is a violation for any person to alter this plan in any way, unless acting under the direction of an appropriately licensed person.

SHEET
North & East Elevations

PAGE
A-201

\\SEA1\Datastore\SMITH\Caroga Arts Collective, Inc. (fka... Music Festival)\Reno & Addition, MyHil Carriage House\Drawings\MyHill - Carriage House Addition.rvt