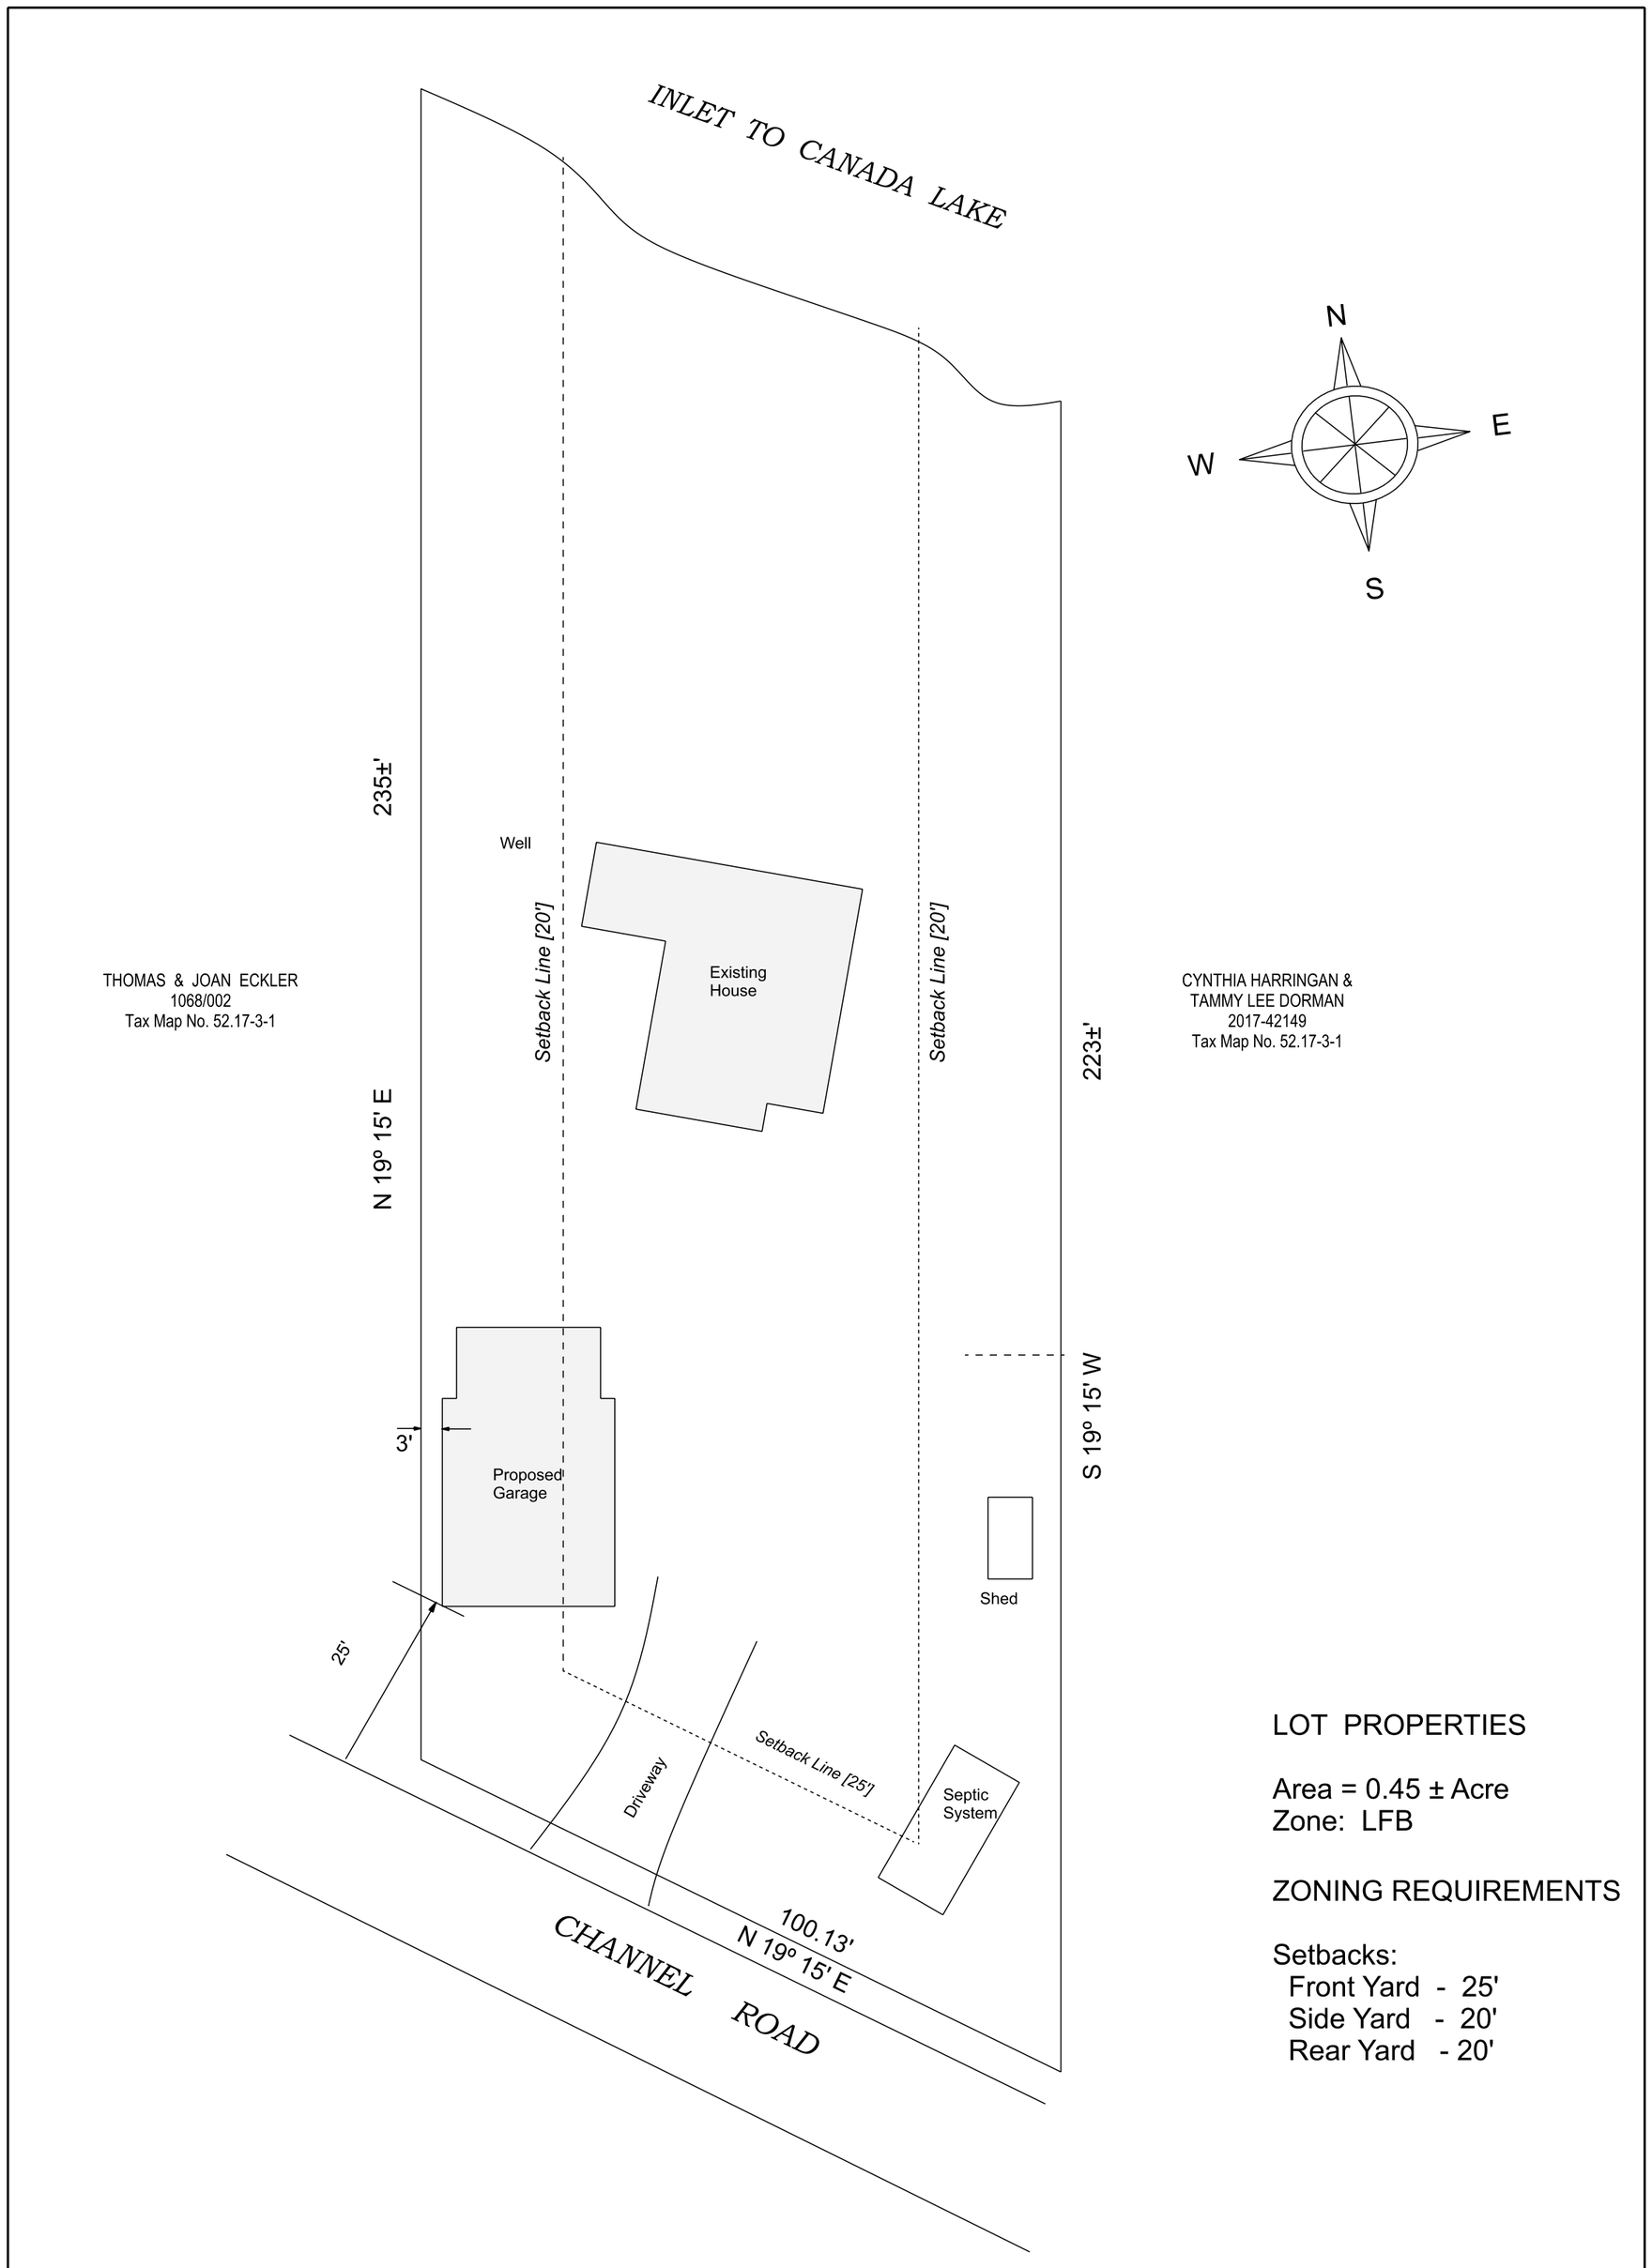

LOT PROPERTIES

Area = 0.45 ± Acre
Zone: LFB

ZONING REQUIREMENTS

Setbacks:
Front Yard - 25'
Side Yard - 20'
Rear Yard - 20'

Site Plan of Lands of

MARK & LISA CANDELA

T. CAROGA FULTON COUNTY
JANUARY 18, 2021 SCALE 1" = 20'

Tax Map No. 53.17-3-2 - 1 - 27.1

ONLY COPIES FROM THE ORIGINAL OF THIS SURVEY MAP MARKED WITH AN ORIGINAL OF THE LAND SURVEYOR'S EMBOSSED SEAL SHALL BE CONSIDERED TO BE VALID TRUE COPIES.

UNAUTHORIZED ALTERATION OR ADDITION TO A SURVEY MAP BEARING THE SEAL OF A LICENSED LAND SURVEYOR IS A VIOLATION OF SECTION 7209, SUB DIVISION 2, OF THE NEW YORK STATE EDUCATION LAW.

CHARLES R. ACKERBAUER, PELS
P.O. BOX 927
JOHNSTOWN, NY 12095
518 762 4831
cackerba@nycap.rr.com

Rev. 2/23/2021 Acreage